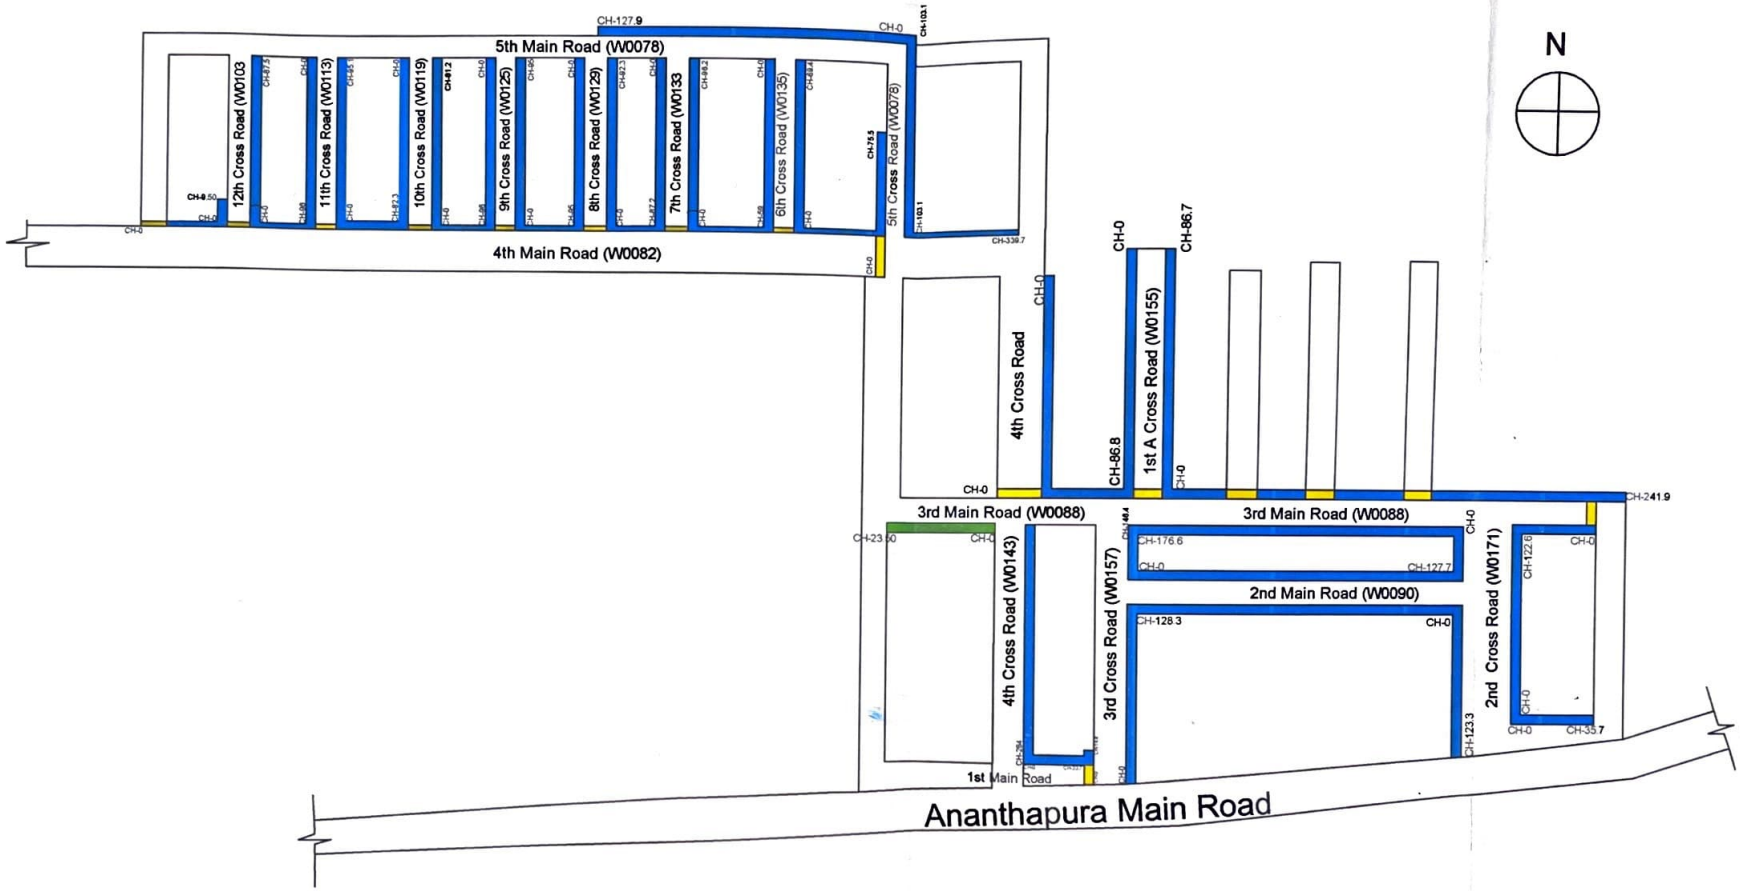


DUO MARVEL LAYOUT

NOTES:-

1) Do Not Scale The Drawings

2) All Dimensions Are In meters

INDEX

CC Drain with kerb

Culvert

CC drain


PROJECT	Restoration and Improvements of Balance roads of Chowdeshwari layout, Mariyappa layout, Muniraju layout, jyothinagara 1st main road, Deo Marvel layout, Sainagara phase-1 and surrounding areas in ward no -03 of Yelahanka New town Sub division (PACKAGE NO-13)
CLIENT	BBMP AE ಸಹಾಯಕ ಕಾರ್ಯ ಪಾಲಕ ಅಭಿಯಂತರರ ಯಲಹಂಕ ಉಪನಗರ ಉಪವಿಭಾಗ. ಜ.ಜ.ಎಂ.ಕ. ಬೆಂಗಳೂರು-106

RUDRAPRASAD CONSULTANTS

STRUCTURAL ENGINEERS, ARCHITECTS & PROJECT MANAGEMENT CONSULTANTS

No. 3 7th MAIN,
MALLESWARAM BANGALORE-560003
Ph : 23444501
Mob : 91-9448227083,91-9972924526
E-mail: rudraprasad3@rediffmail.com
Web: www.arkengineeers.com

Engineers

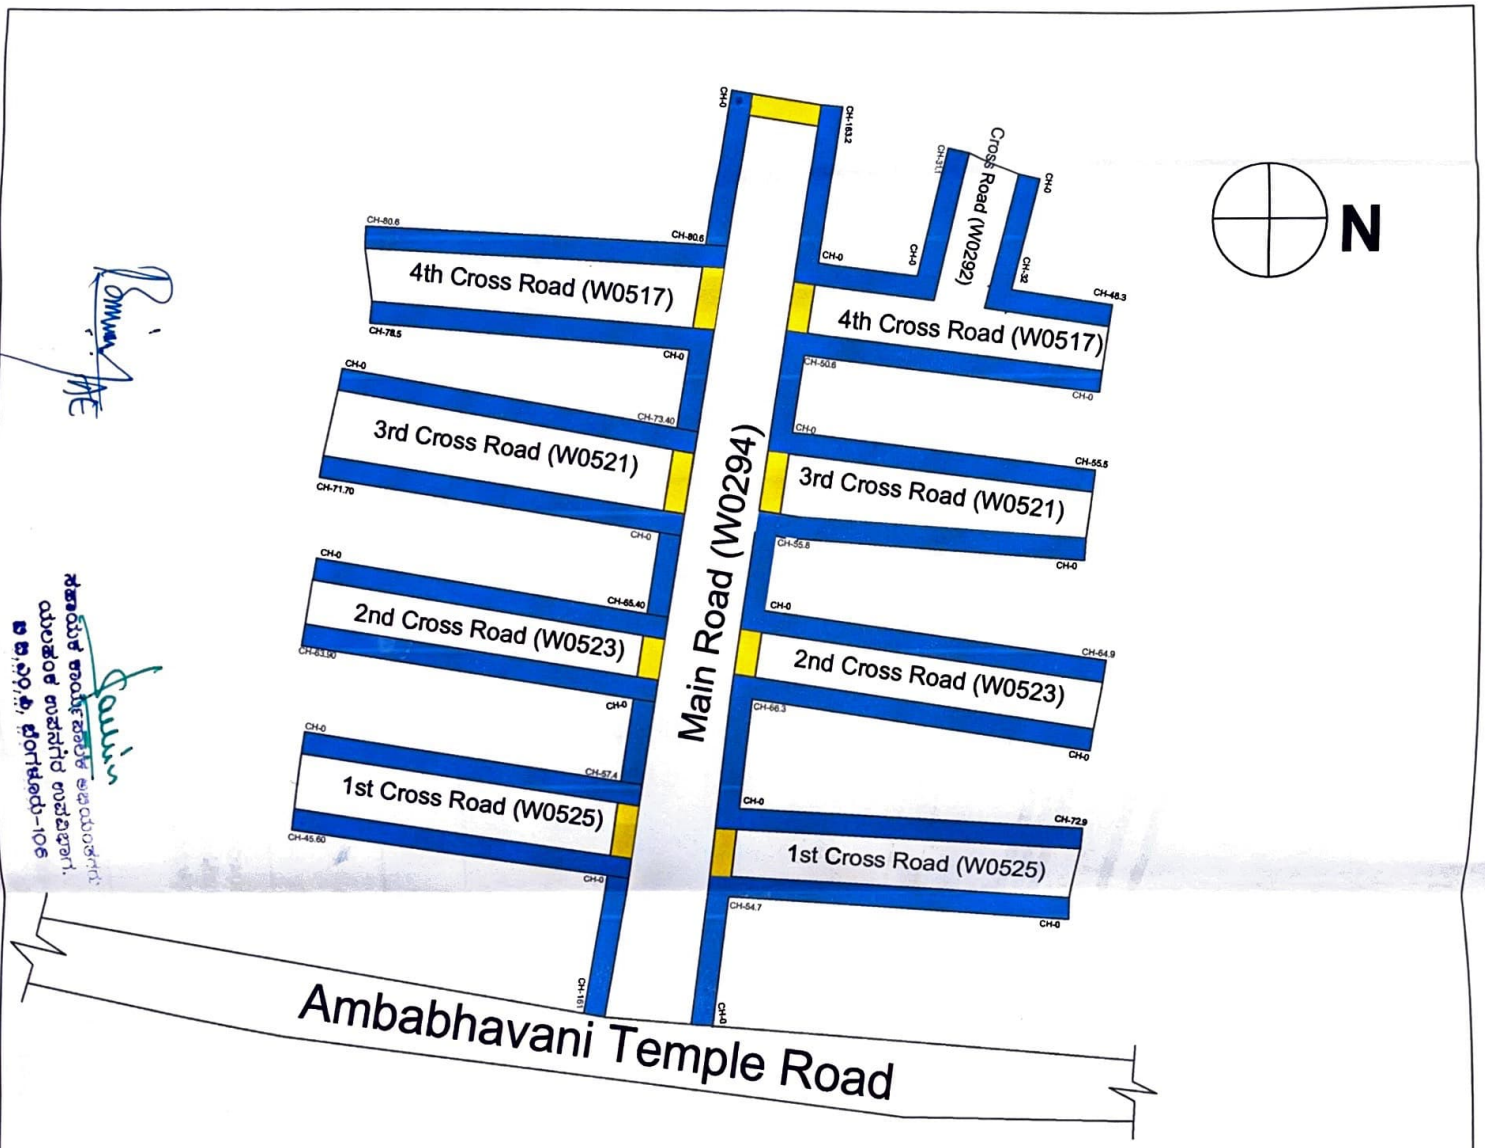

MUNIRAJU LAYOUT

NOTES:-

1) **Do Not Scale The Drawings**

2) ***All Dimensions Are In meters***


INDEX

Culvert

CC Drain with Kerb

PROJECT	Restoration and Improvements of Balance roads of Chowdeshwari layout, Mariyappa layout, Muniraju layout, jyothinagara 1st main road, Deo Marvel layout, Sainagara phase-1 and surrounding areas in ward no -03 of Yelahanka New town Sub division (PACKAGE NO-13)
CLIENT	BBMP

RUDRAPRASAD CONSULTANTS
STRUCTURAL ENGINEERS, ARCHITECTS
& PROJECT MANAGEMENT CONSULTANTS
No. 3 7th MAIN,
MALLESWARAM BANGALORE-560003
Ph : 23444801
Mob : 91-9448227083,91-9972924526
E-mail: rudrapreed3@rediffmail.com
Web: www.erkengineers.com

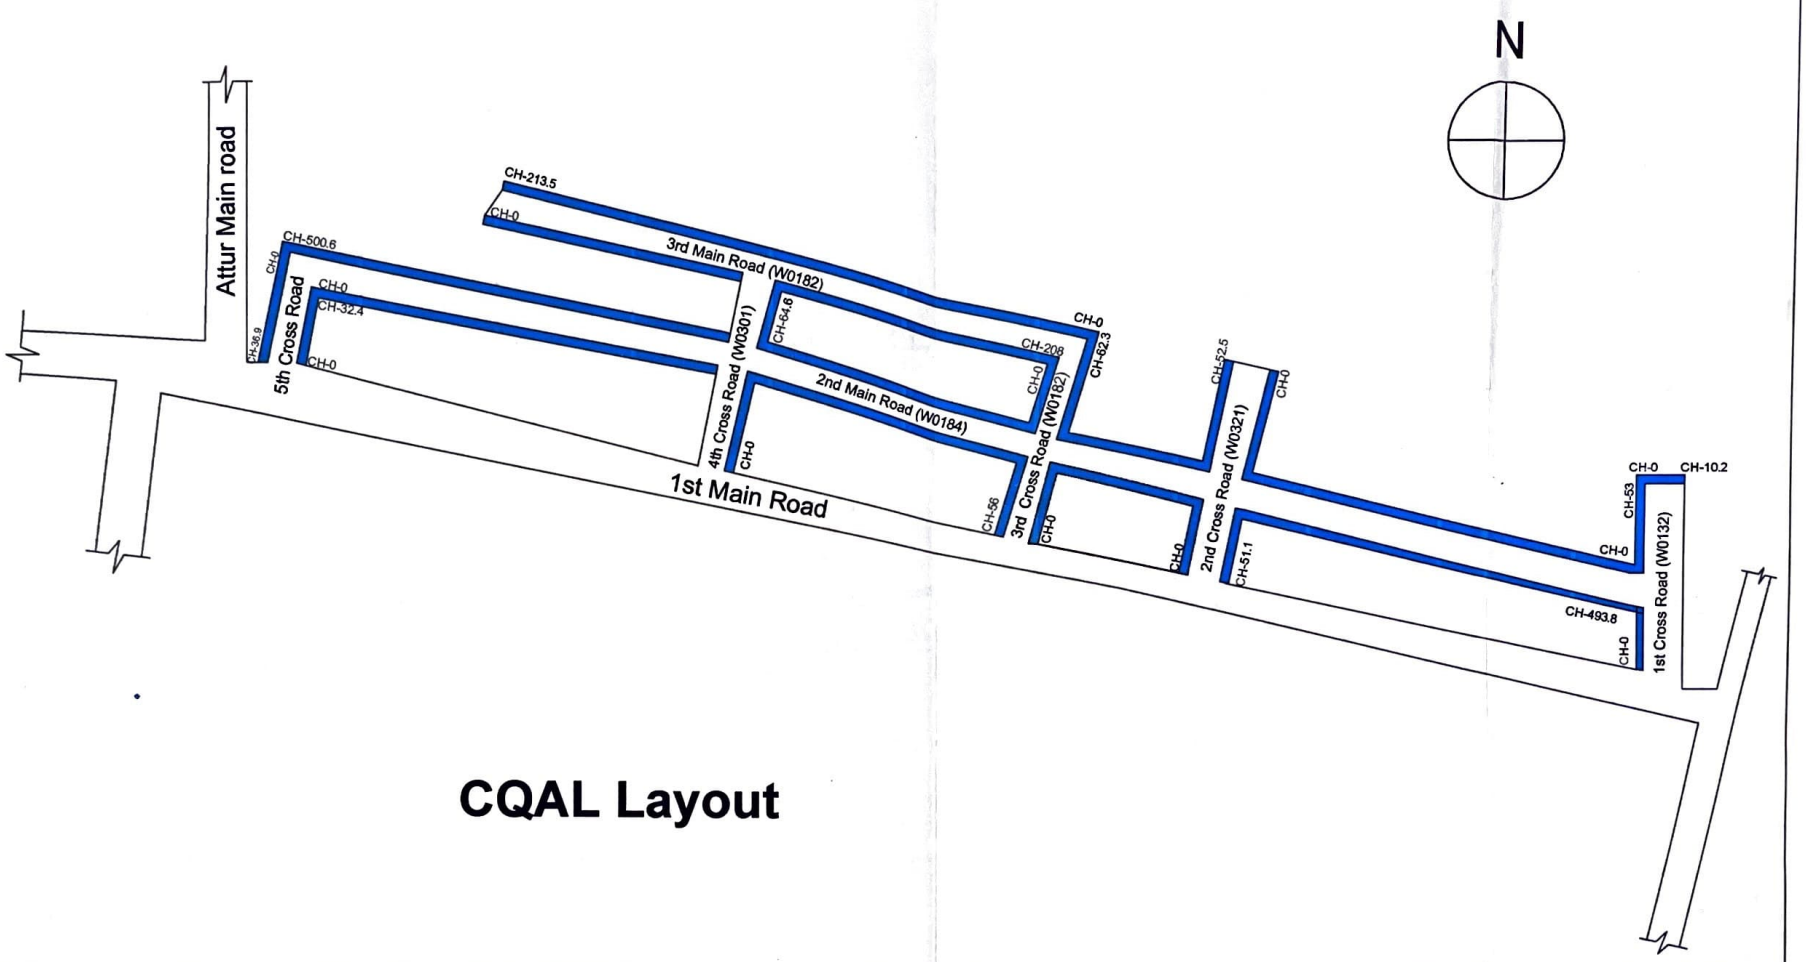

CQAL Layout

NOTES:-

1) Do Not Scale The Drawings


2) All Dimensions Are In meters

INDEX

CC Drain with Kerb

PROJECT	Restoration and Improvements of Balance roads of Chowdeshwari layout, Mariyappa layout, Muniraju layout, jyothinagara 1st main road, Deo Marvel layout, Sainagara phase-1 and surrounding areas in ward no -03 of Yelahanka New town Sub division (PACKAGE NO-13)
CLIENT	BBMP ಸಹಾಯಕ ಕಾರ್ಯಪಾಲಕ ಅಭಿಯಂತರರು ಯಲಹಂಕ ಉಪನಗರ ಉಪವಿಭಾಗ. ಬಿ.ಬಿ.ಎಂ.ಪಿ. ಬೆಂಗಳೂರು-೨೯

RUDRAPRASAD CONSULTANTS
STRUCTURAL ENGINEERS, ARCHITECTS
& PROJECT MANAGEMENT CONSULTANTS
No. 3 7th MAIN,
MALLESWARAM BANGALORE-560003
Ph : 23444801
Mob : 91-9448227083,91-9972924526
E-mail: rudraprasad3@rediffmail.com
Web: www.arkengineers.com

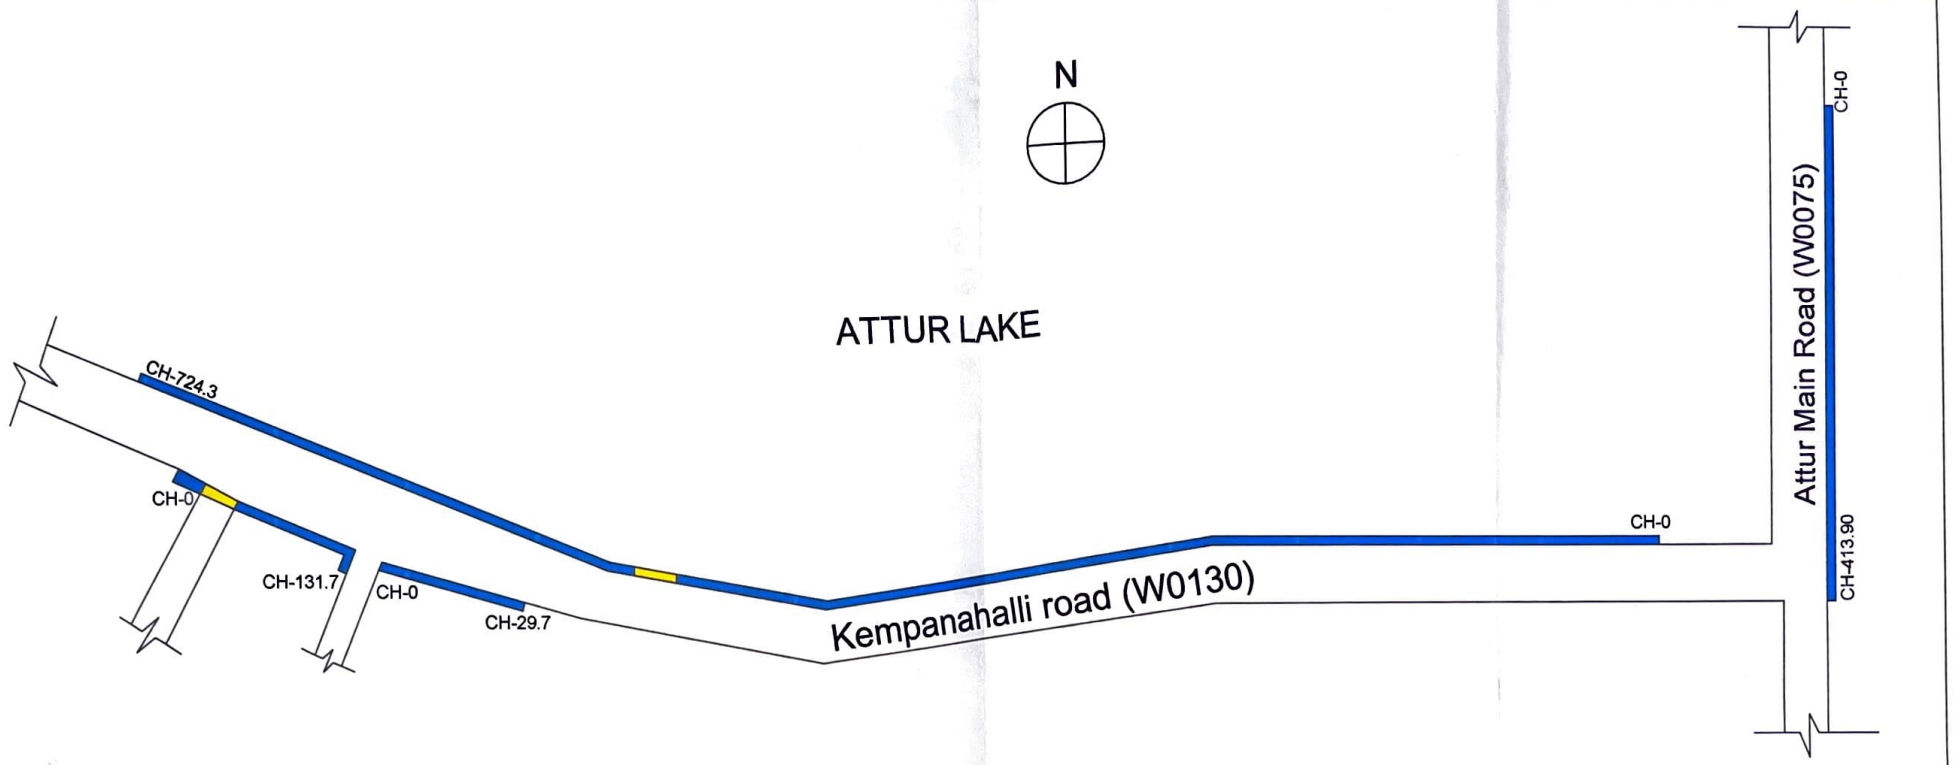

NOTES:-

1) Do Not Scale The Drawings

2) All Dimensions Are In meters

INDEX

CC Drain with kerb


Culvert

PROJECT	Restoration and Improvements of Balance roads of Chowdeshwari layout, Mariyappa layout, Muniraju layout, jyothinagara 1st main road, Deo Marvel layout, Sainagara phase-1 and surrounding areas in ward no -03 of Yelahanka New town Sub division (PACKAGE NO-13)
CLIENT	BBMP

RUDRAPRASAD CONSULTANTS

STRUCTURAL ENGINEERS, ARCHITECTS & PROJECT MANAGEMENT CONSULTANTS

No. 3 7th MAIN,
MALLESWARAM BANGALORE–560003
Ph : 23444801
Mob : 91–9448227083,91–9972924526
E–mail: rudraprasad3@rediffmail.com
Web: www.arkengineeers.com

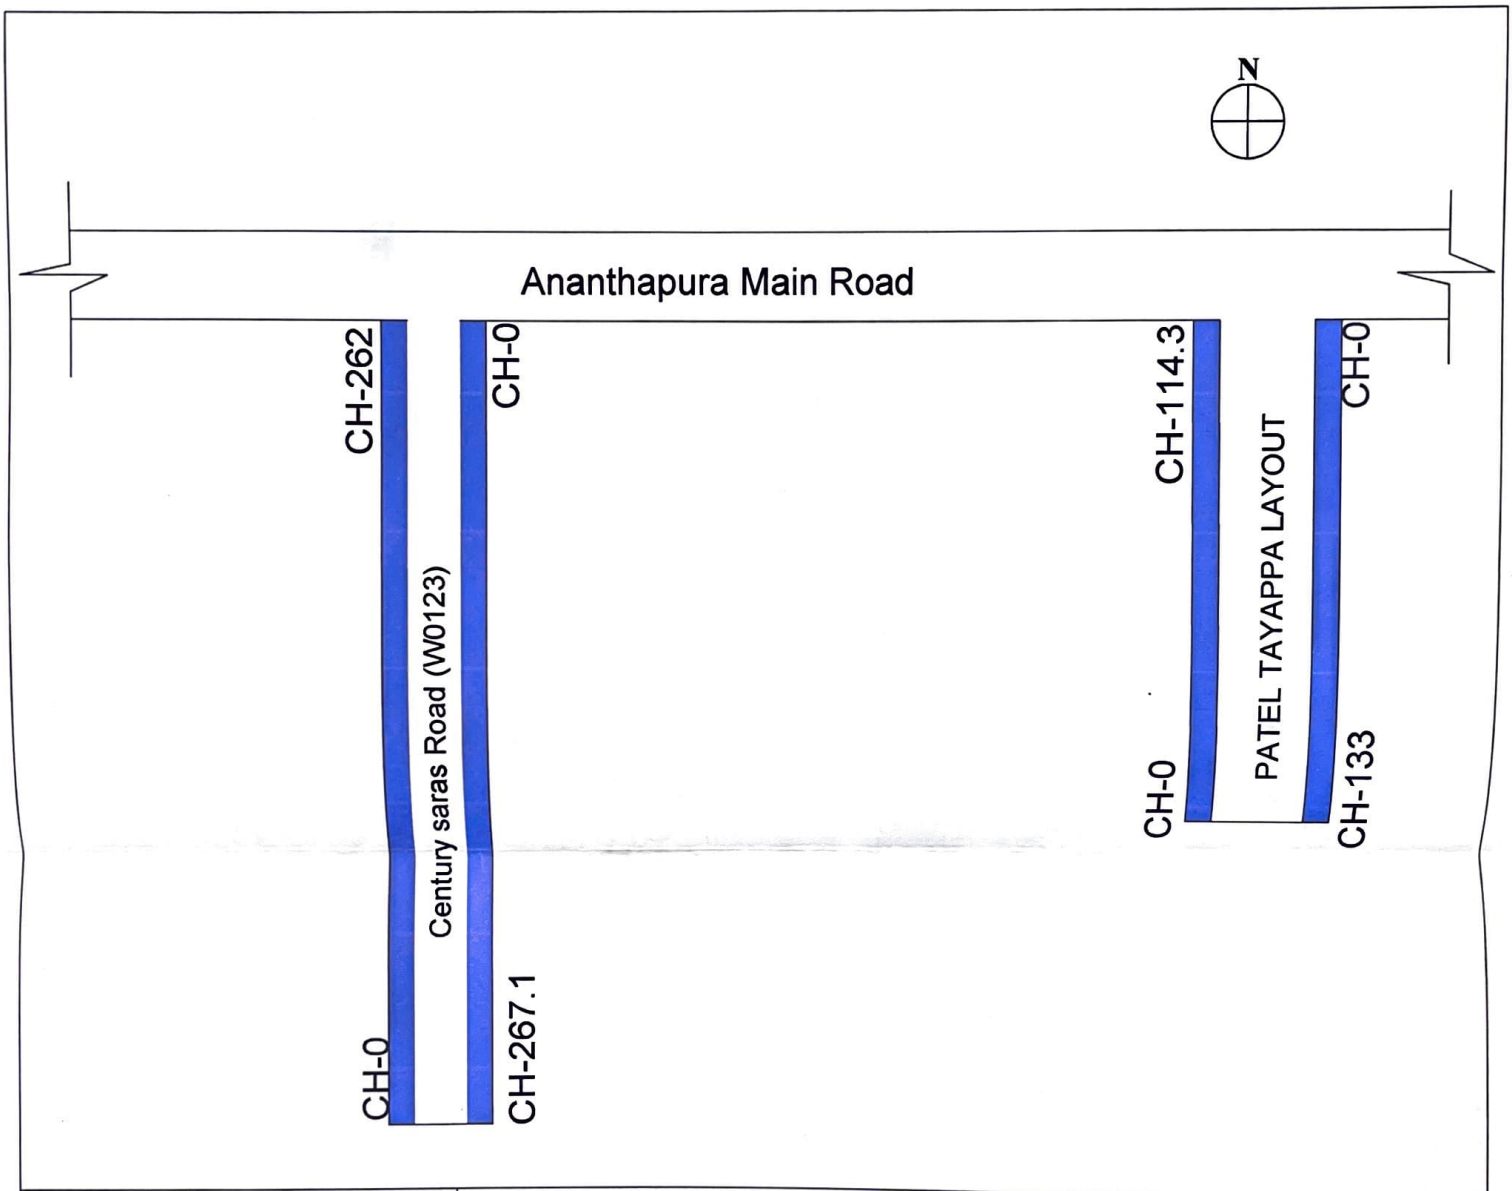

NOTES:-

1) Do Not Scale The Drawings

2) All Dimensions Are In meters


INDEX

KERB

PROJECT	Restoration and Improvements of Balance roads of Chowdeshwari layout, Mariyappa layout, Muniraju layout, jyothinagara 1st main road, Deo Marvel layout, Sainagara phase-1 and surrounding areas in ward no -03 of Yelahanka New town Sub division (PACKAGE NO-13)
CLIENT	BBMP

ಸಹಾಯಕ ಕಾರ್ಯಪಾಲಕ ಅಭಿಯಂತರರು
ಯಲಹಂಕ ಉಪನಗರ ಉಪವಿಭಾಗ.
ಬಿ.ಬಿ.ಎಂ.ಪಿ. ಬೆಂಗಳೂರು-106

RUDRAPRASAD CONSULTANTS
STRUCTURAL ENGINEERS, ARCHITECTS
& PROJECT MANAGEMENT CONSULTANTS
No. 3 7th MAIN,
MALLESWARAM BANGALORE-560003
Ph : 23444801
Mob : 91-9448227083,91-9972924528
E-mail: rudraprasad36@rediffmail.com
Web: www.arkengineers.com

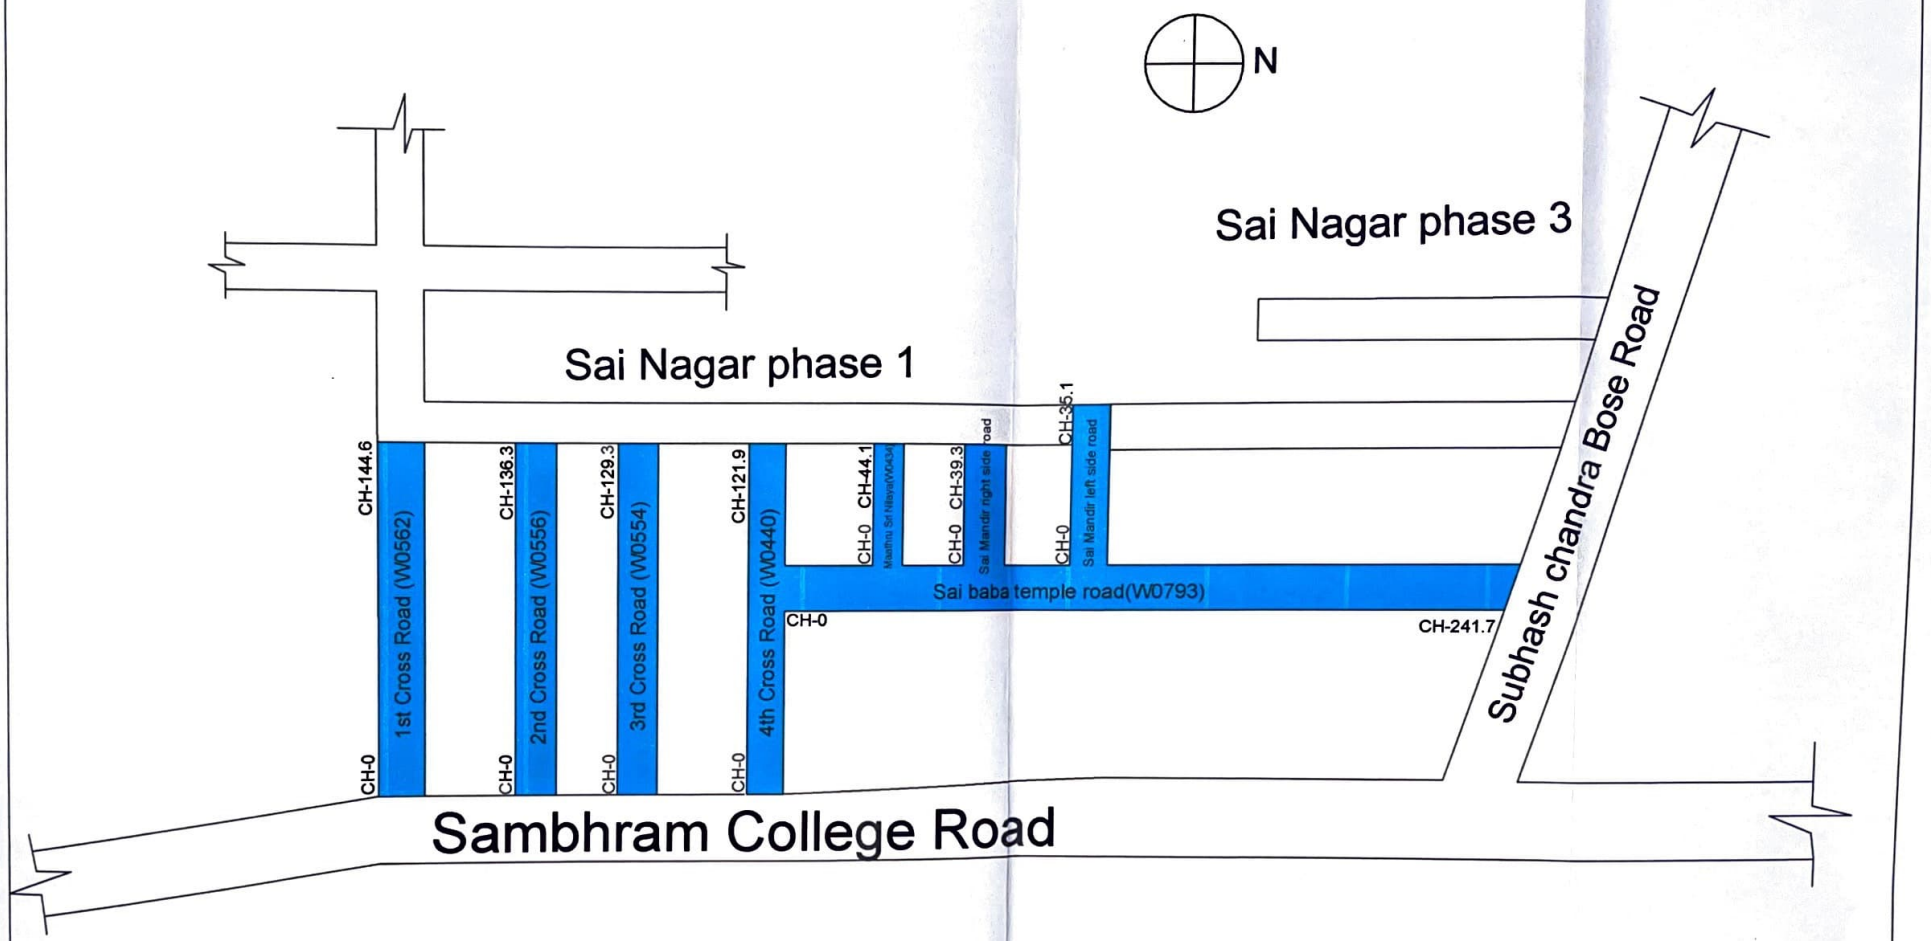

NOTES:-

1) Do Not Scale The Drawings

2) All Dimensions Are In meters

INDEX

Wet mix

PROJECT	Restoration and Improvements of Balance roads of Chowdeshwari layout, Mariyappa layout, Muniraju layout, jyothinagara 1st main road, Deo Marvel layout, Sainagara phase-1 and surrounding areas in ward no -03 of Yelahanka New town Sub division (PACKAGE NO-13)
CLIENT	BBMP

ಸಹಾಯಕ ಕಾರ್ಯಪಾಲಕ ಅಭಿಯಂತರರು
ಯಲಹಂಕ ಉಪನಗರ ಉಪವಿಭಾಗ.
ಕ.ಪ.ಎ.ಕ. ಬೆಂಗಳೂರು-106

RUDRAPRASAD CONSULTANTS
STRUCTURAL ENGINEERS, ARCHITECTS
& PROJECT MANAGEMENT CONSULTANTS
No. 3 7th MAIN,
MALLESWARAM BANGALORE-560003
Ph : 23444801
Mob : 91-9448227083,91-9972924526
E-mail: rudraprasad3@rediffmail.com
Web: www.arkengineers.com